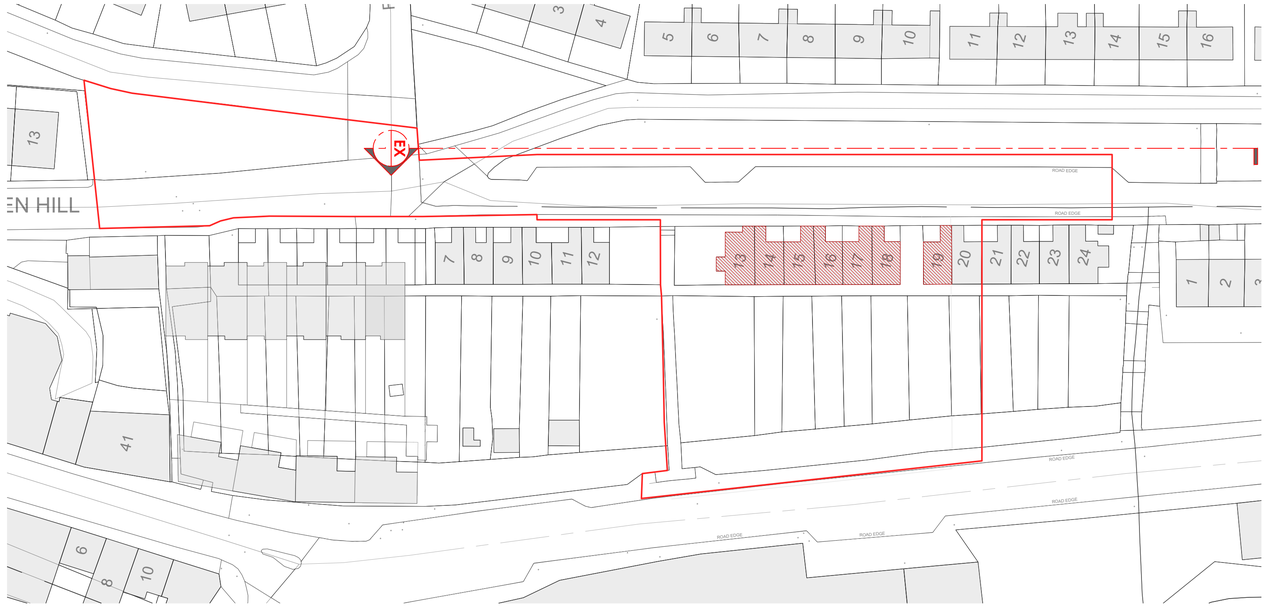

Key Site Plan

SCALE 1:1000

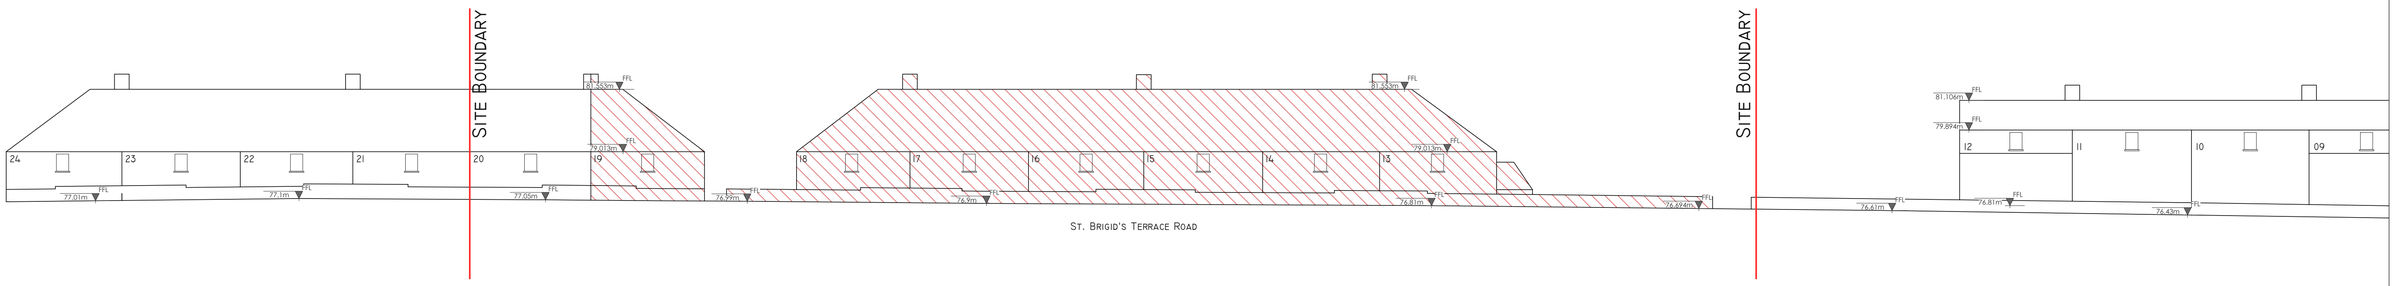

1. Existing Site Elevation

SCALE 1:1000

LEGEND

TO BE DEMOLISHED

craftstudio architecture
Old Train Station, North Road,
Monaghan, H18 YK54
T +353 (0) 47 71568
E info@craftstudio.ie
W www.craftstudio.ie

Client: Cavan County Council	Project: Social Housing Development	Scale: 1:250	Revision: REV 01
		Project Stage: PLANNING	
Address: St.Brigid's Terrace Co.Cavan	Drawing Title: Existing Elevation St.Brigid's Terrace Road	Date: January 2025	
		File Name: EX200 P 24-32	