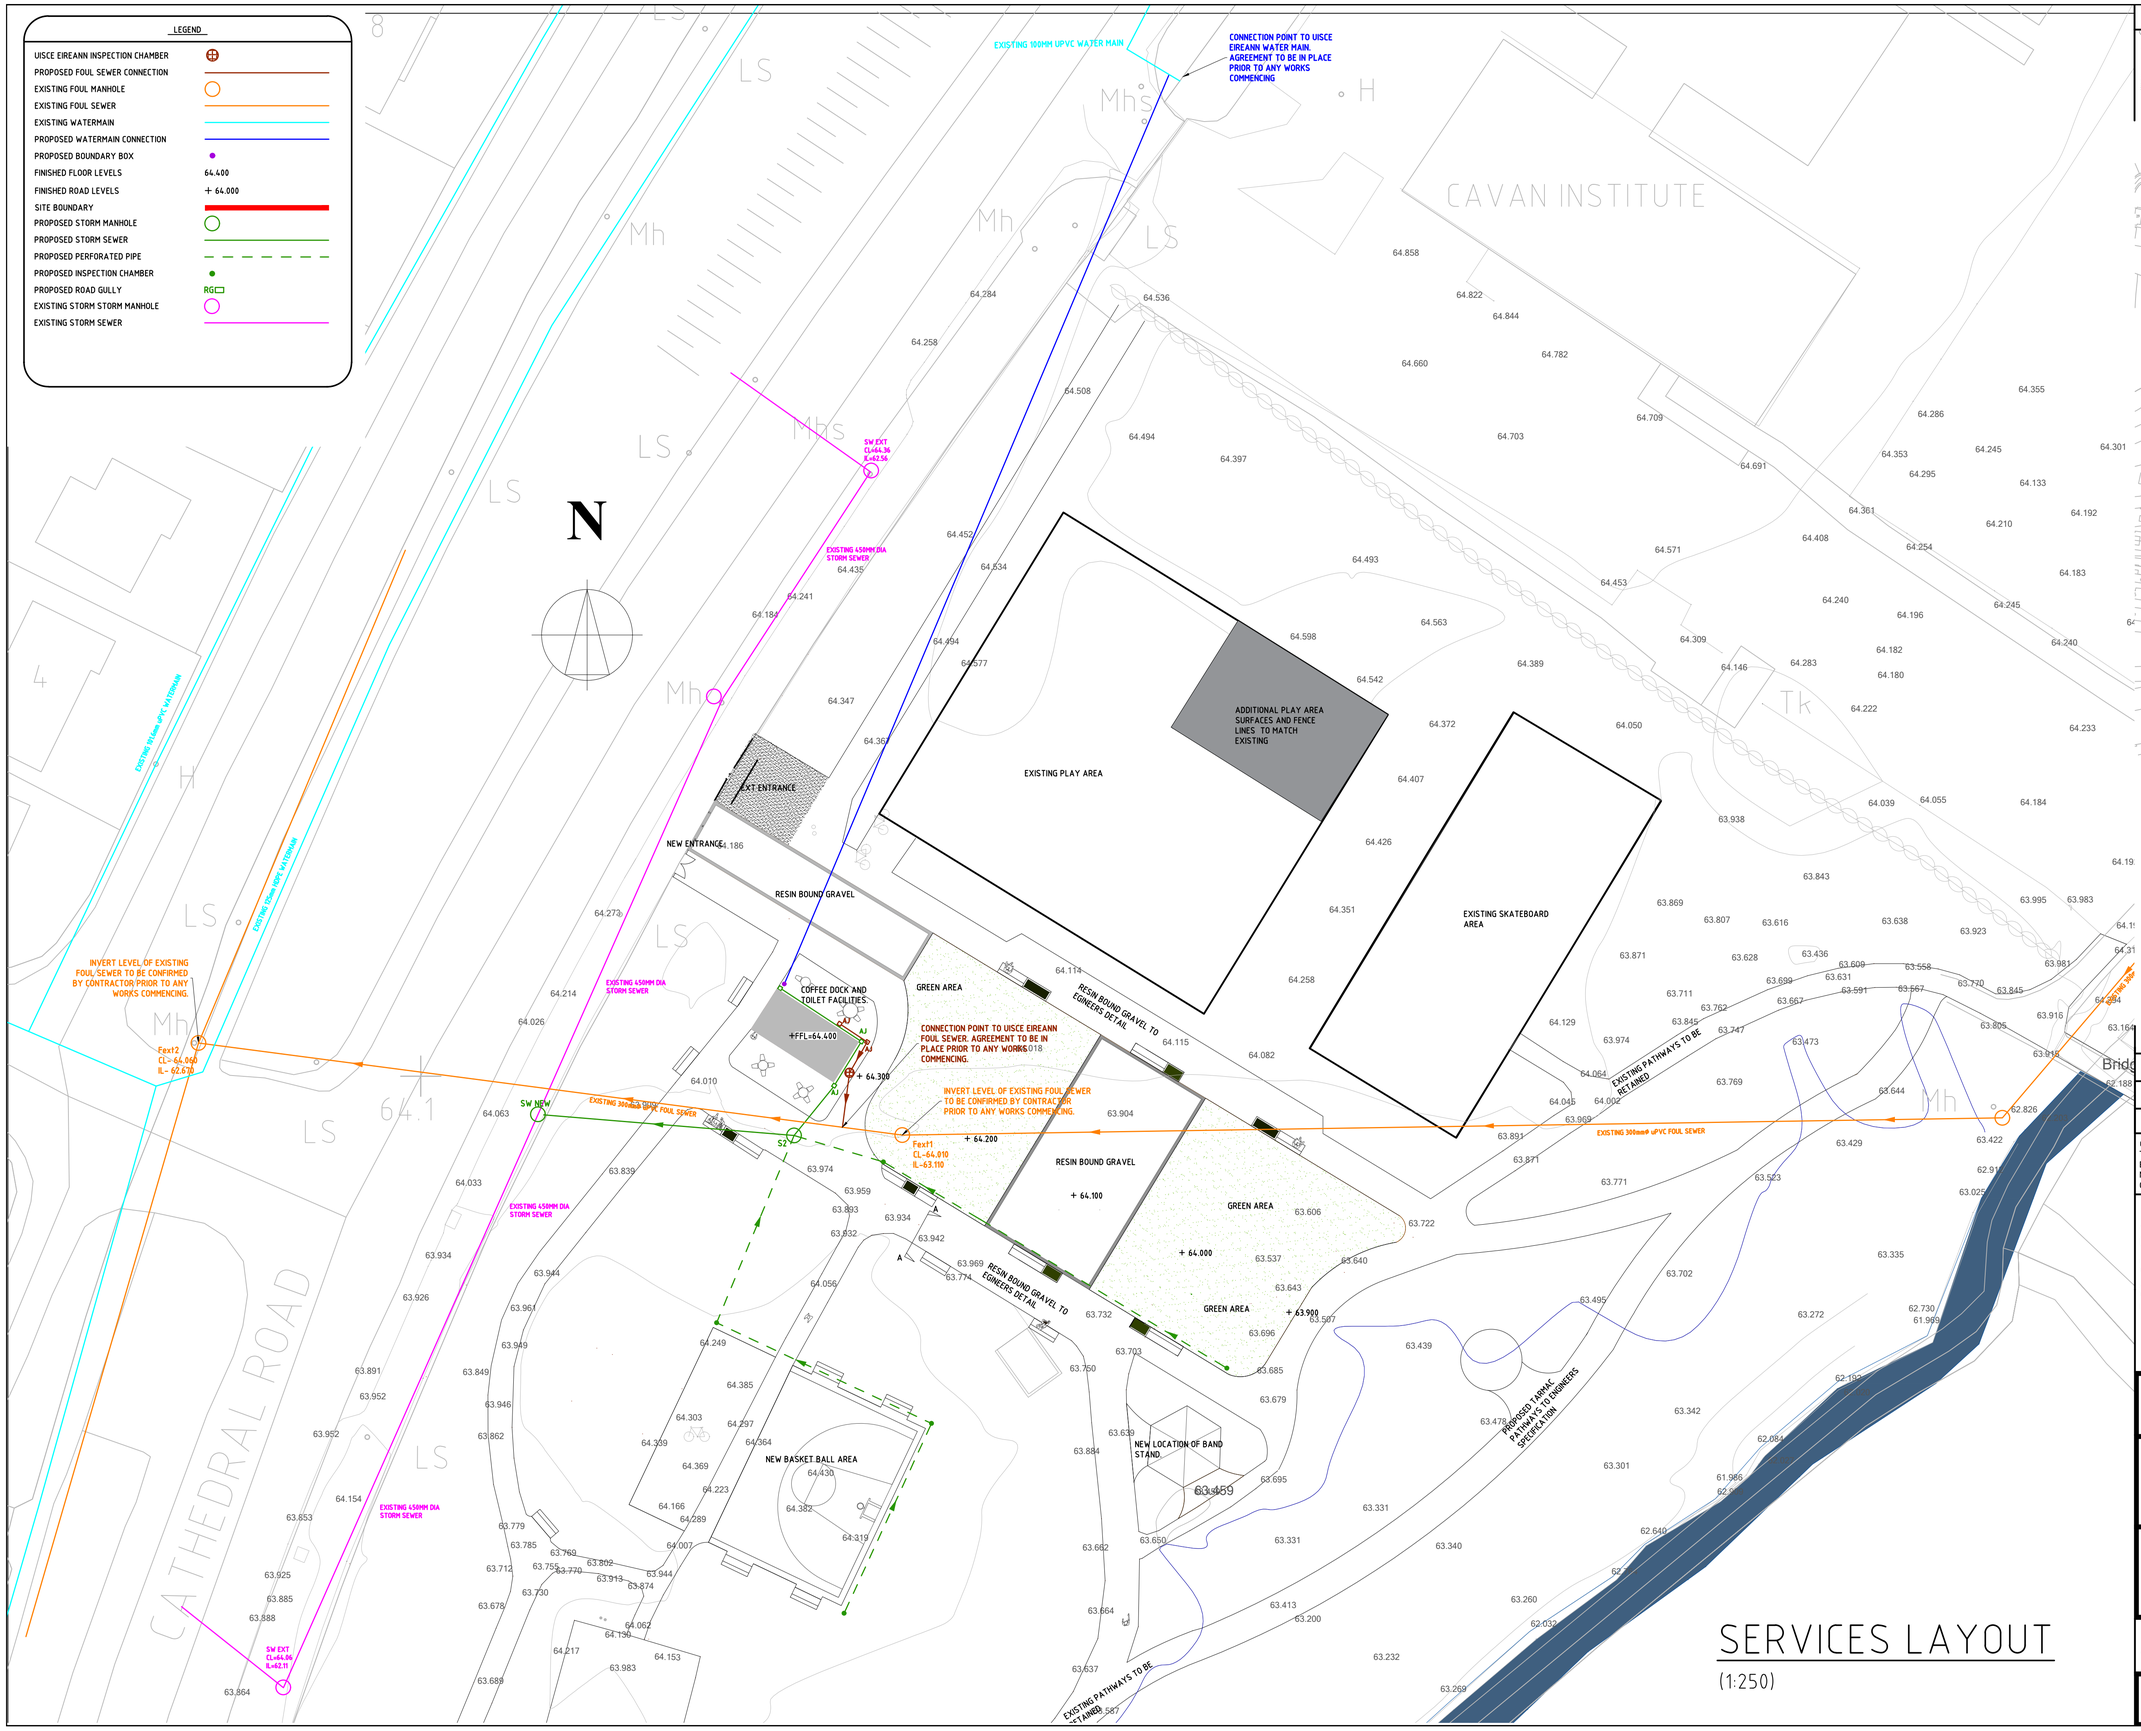

SERVICES LAYOUT

(1:250)

NOTES

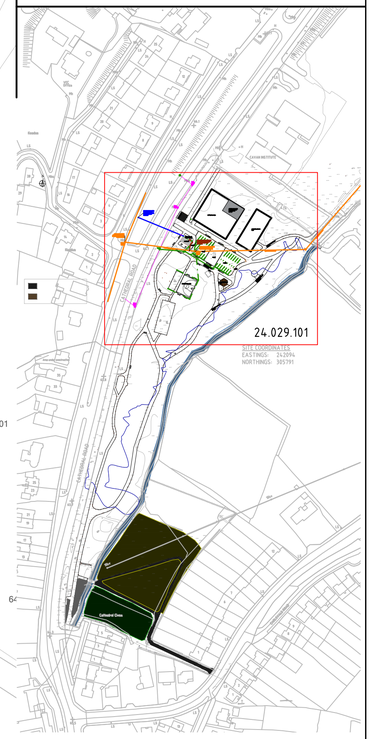

PLANNING DRAWING

Comhairle Contae an Chabháin
Cavan County Council

REV.	DATE	DESCRIPTION	APPROVED
B	22/08/24	SERVICES AND FOOTPATH LAYOUTS UPDATED	D.R
A	20/08/24	SERVICES AND FOOTPATH LAYOUTS UPDATED	D.R

COPYRIGHT RESERVED- THIS DRAWING IS NOT TO BE USED FOR A PURPOSE OTHER THAN THAT FOR WHICH IT HAS BEEN ISSUED BY ALAN TRAYNOR CONSULTING ENGINEERS.
NOR IS IT TO BE COPIED OR REPRODUCED IN ANY MATTER WITHOUT WRITTEN CONSENT.

Alan Traynor
Consulting Engineers Ltd
Unit 6, Belturbet Business Park, Creeny, Belturbet, Co.Cavan H14AY94
TEL: (+353) 499522236
2nd Floor, 67-70 Meath St, Dublin 8 D08XY53
TEL: (+353) 19697881
Email: info@alantraynor.com Website: www.alantaynor.com

ISO 9001 CERTIFICATION EUROPE · ISO 14001 CERTIFICATION EUROPE · ISO 45001 CERTIFICATION EUROPE · ENGINEERS IRELAND

CLIENT
CAVAN COUNTY COUNCIL

PROJECT TITLE
PROPOSED SERVICESLAYOUT FOR CON SMITH PARK, CATHEDRAL ROAD, CAVAN, CO. CAVAN

DRAWING TITLE
PROPOSED SITE SERVICES LAYOUT

SCALE	DRAWN	CHECKED	APPROVED
AS SHOWN	D.ROWAN	LIAM MCELGUNN	ALAN TRAYNOR
	DATE JULY 2024	DATE JULY 2024	DATE JULY 2024

DRAWING No. 24-029-101 REV. B