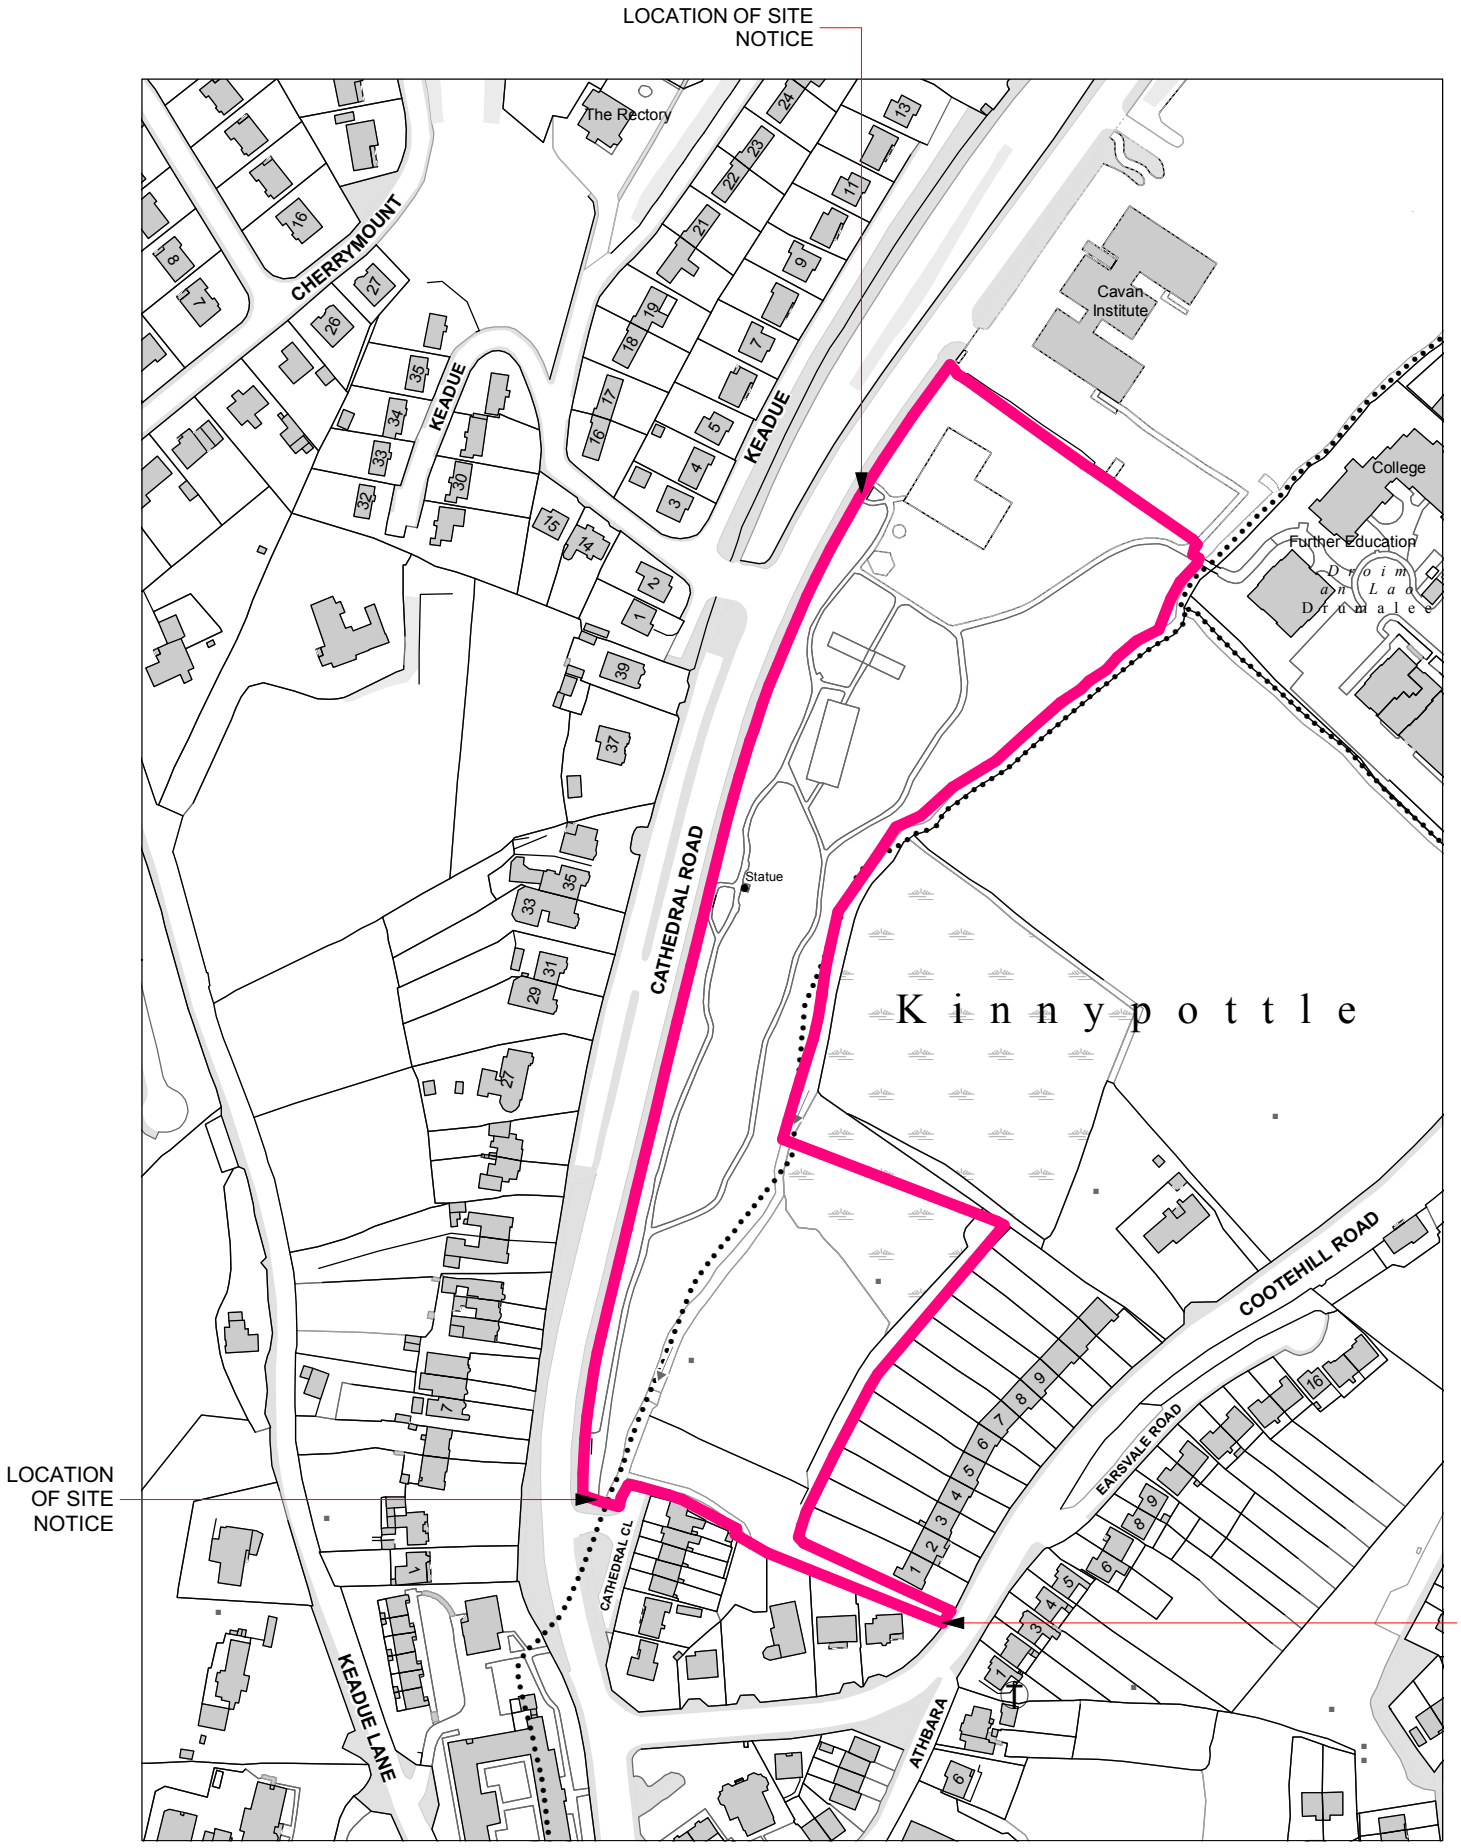

SITE BOUNDARY OUTLINED RED

N

Site Area: 5.14Acre
(2.0811 Hectare)

SITE LOCATION MAP

1:2500

ISSUE	DATE	DESCRIPTION	APPD
P-01	2024-08-23	Planning Drawings	D.O'D

Michael Fitzpatrick ARCHITECTS

RIAI PRACTICE NO. 11039

©MICHAEL FITZPATRICK ARCHITECTS LIMITED
COPYRIGHT RESERVED

PROJECT DETAILS
Site Location Map at Con Smith Park for Cavan County Council

Document Name:

Project No.	Project	Orginator	Volume Level	Type	Role	Sheet No.
24027-	CSP-	MFA-	00-	ZZ-	DR-	A **-502**

Suitability-Status-Code-Description	Issue:
S2_Suitable_For_Information	**P-01**

Scale:	Drawn by:	Checked by:	Date:
As indicated @ A3	O.Brady	D. O'Dare	23/08/2024

Main Street
Butlersbridge
Co. Cavan
w - www.mfarchitects.ie
e - info@mfarchitects.ie
t - 049 4365800