Key Site Plan

SCALE 1:500

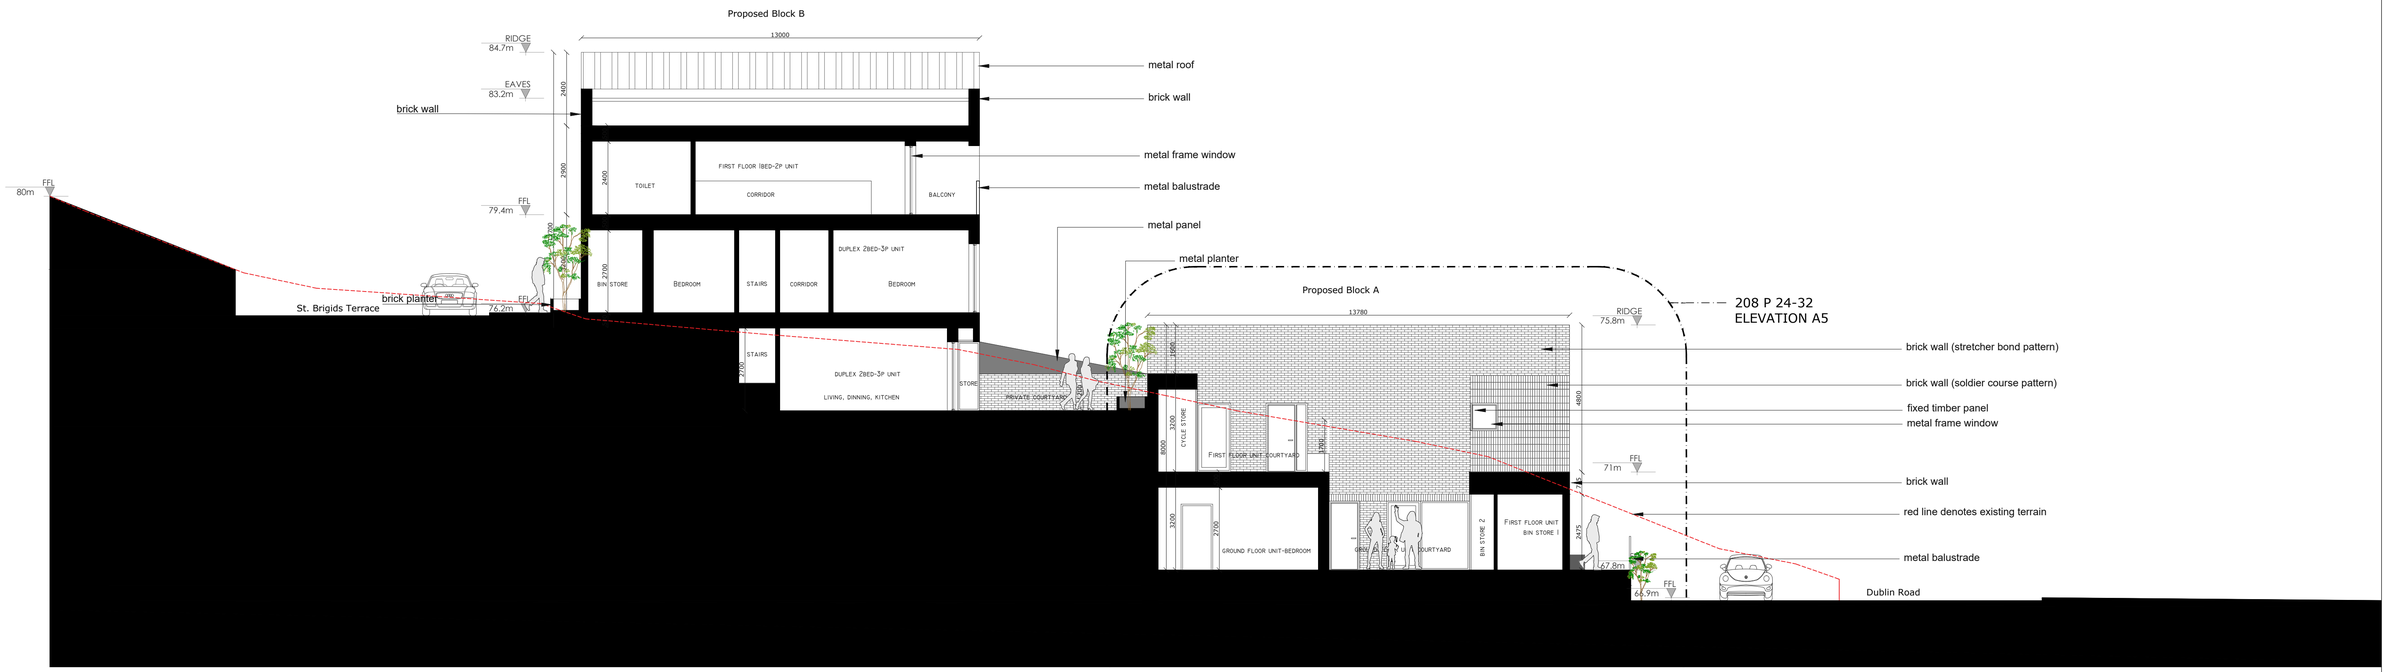


Site section B-B

SCALE 1:100

craftstudio architecture
Old Train Station, North Road,
Monaghan, H18 YK54
**T** +353 (0) 47 71568
**E** info@craftstudio.ie
**W** www.craftstudio.ie

| | | | |
|---|---|---|---|
| Client: Cavan County Council | Project: Social Housing Development | Scale: 1:100 | Revision: - |
| | | Project Stage: PLANNING | |
| Address: St.Brigid's Terrace Co.Cavan | Drawing Title: Proposed Section B | Date: January 2025 | |
| | | File Name: 202 P 24-32 | |