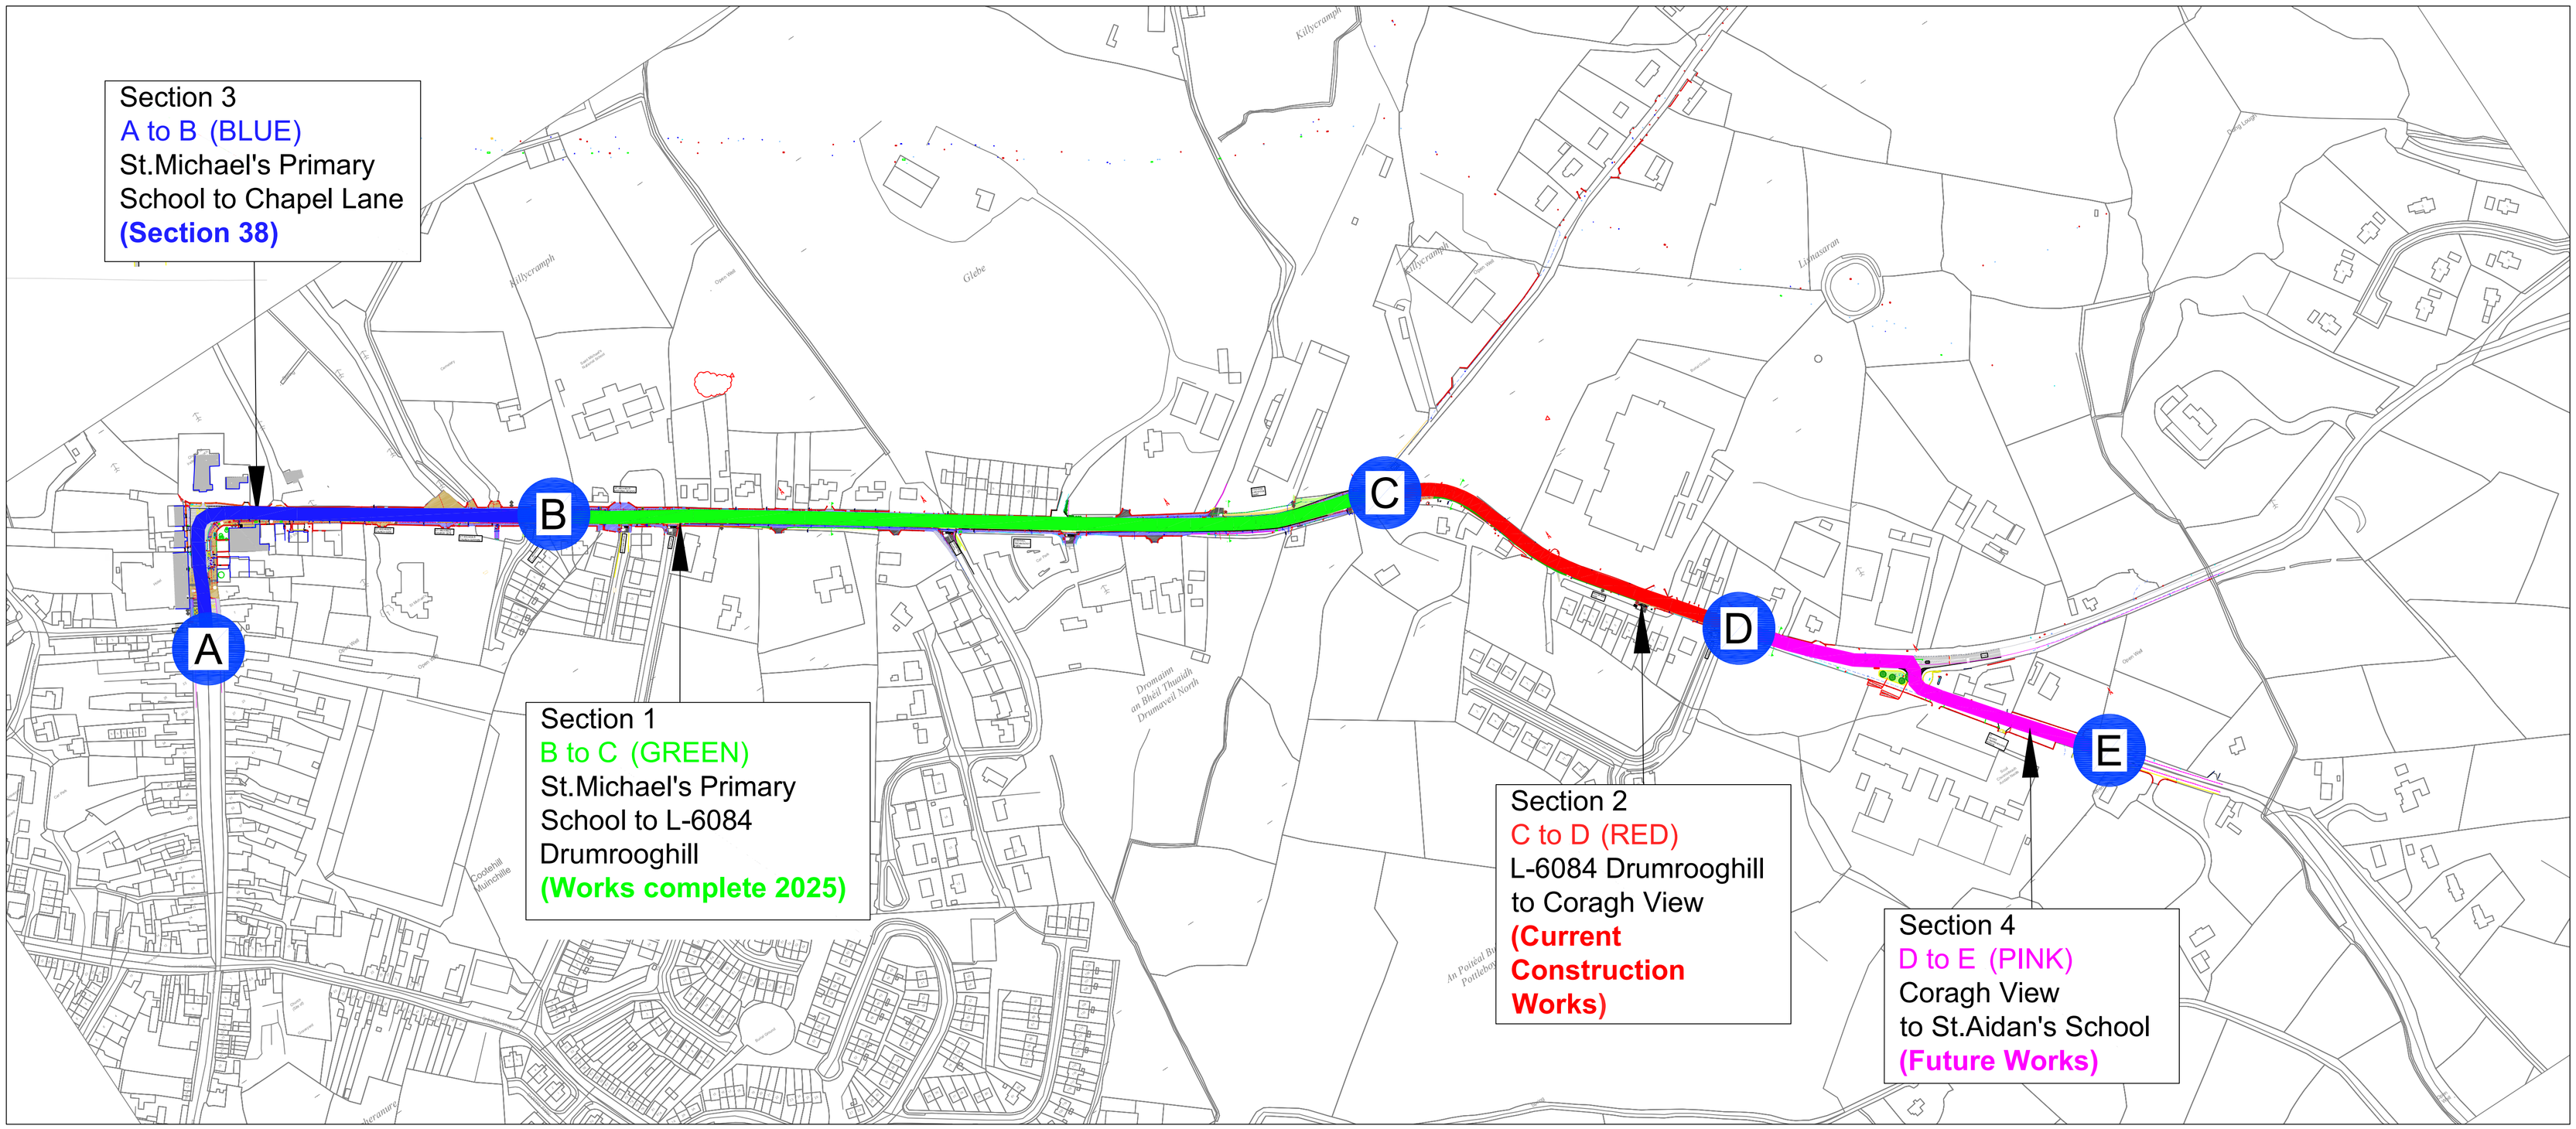

SITE LOCATION MAP

Project Ireland 2040 Building Ireland's Future

NTA Údarás Náisiúnta Iompair National Transport Authority

Cavan Comhairle Contae an Chabháin Cavan County Council

PADDY CONNAUGHTON
DIRECTOR OF SERVICES
ROADS AND INFRASTRUCTURE
CAVAN COUNTY COUNCIL
COURTHOUSE
FARNHAM ST.
CAVAN

Rev.	By	Date	Description
A	TS	05/06/26	Issued for Section 38

PROJECT : CN/22/0011 NTA Active Travel –SECTION 3		
COMPONENT: Cootehill Station Road Cycle Lane		
TITLE: P1100 Site Location Map		
Designed By: OM/JS	File Location:	P1100
Drawn By: TS	Scale: NTS @ A1	
Checked By: OM/JS	Date: June 2026	