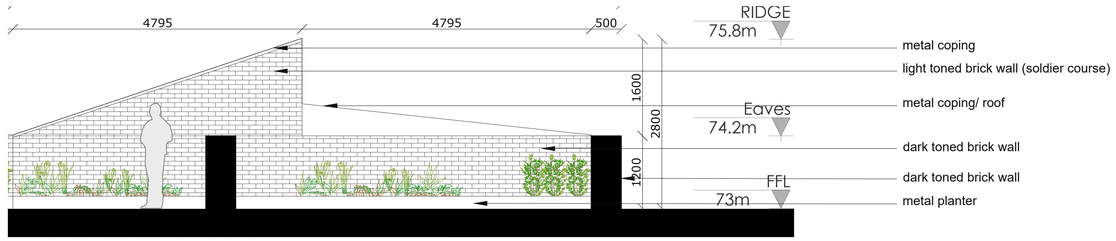

Elevation A6

SCALE 1:100

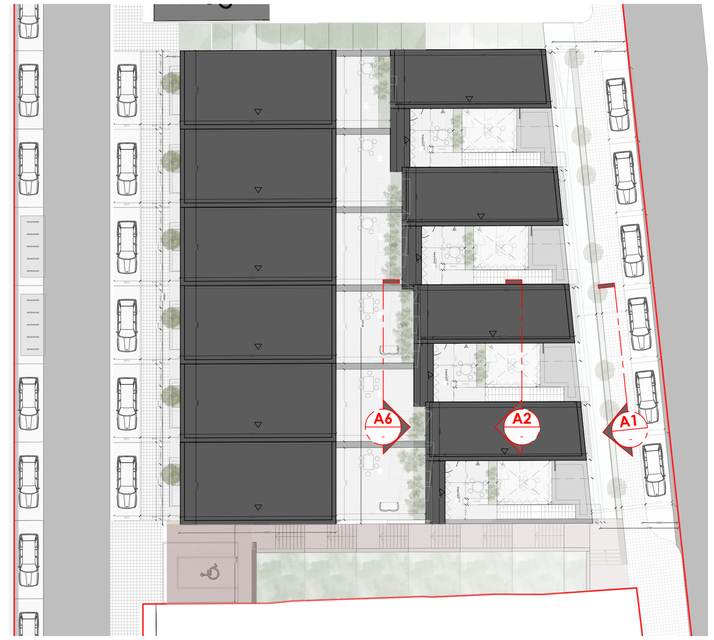

Key Site Plan

SCALE 1:500

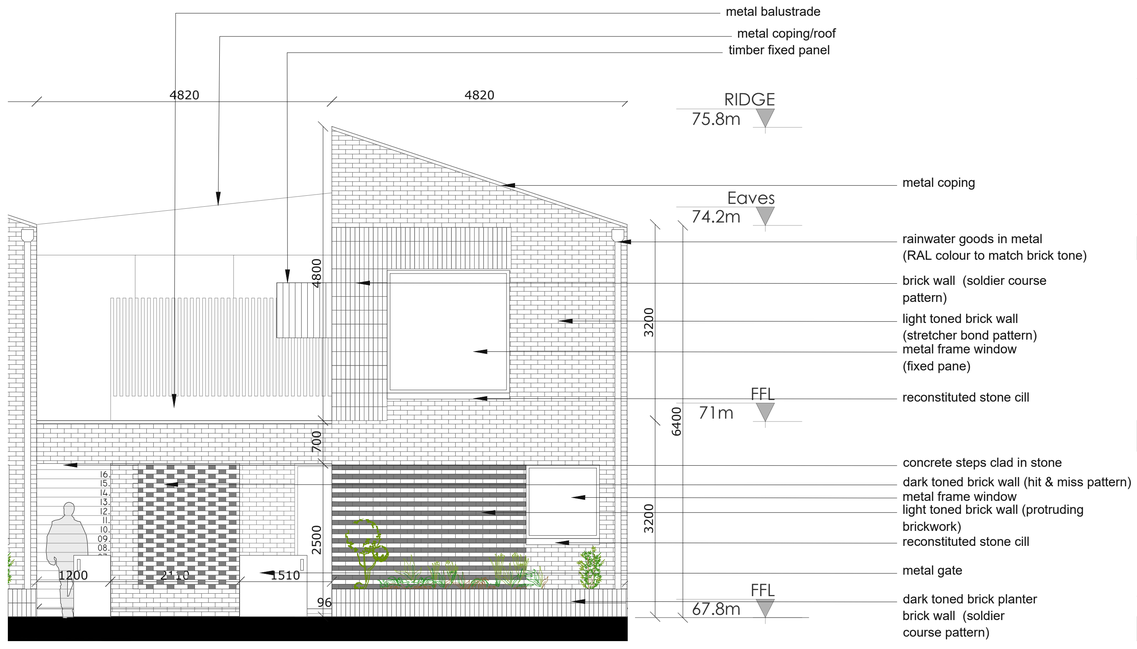

Elevation A1

SCALE 1:100

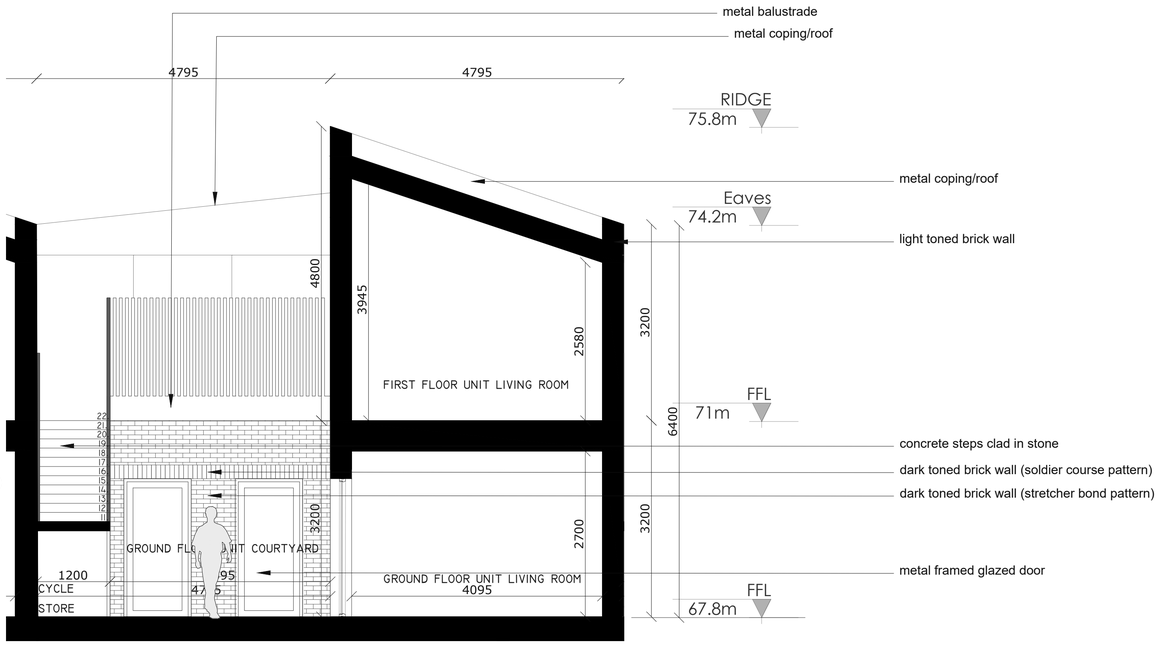

Elevation A2

SCALE 1:100

craftstudio architecture
Old Train Station, North Road,
Monaghan, H18 YK54
T +353 (0) 47 71568
E info@craftstudio.ie
W www.craftstudio.ie

Client: Cavan County Council	Project: Social Housing Development	Scale: 1:100	Revision: -
		Project Stage: PLANNING	
Address: St.Brigid's Terrace Co.Cavan	Drawing Title: Proposed Elevations BLOCK A 1/2	Date: January 2025	
		File Name: 207 P 24-32	