Land Registry Compliant Map

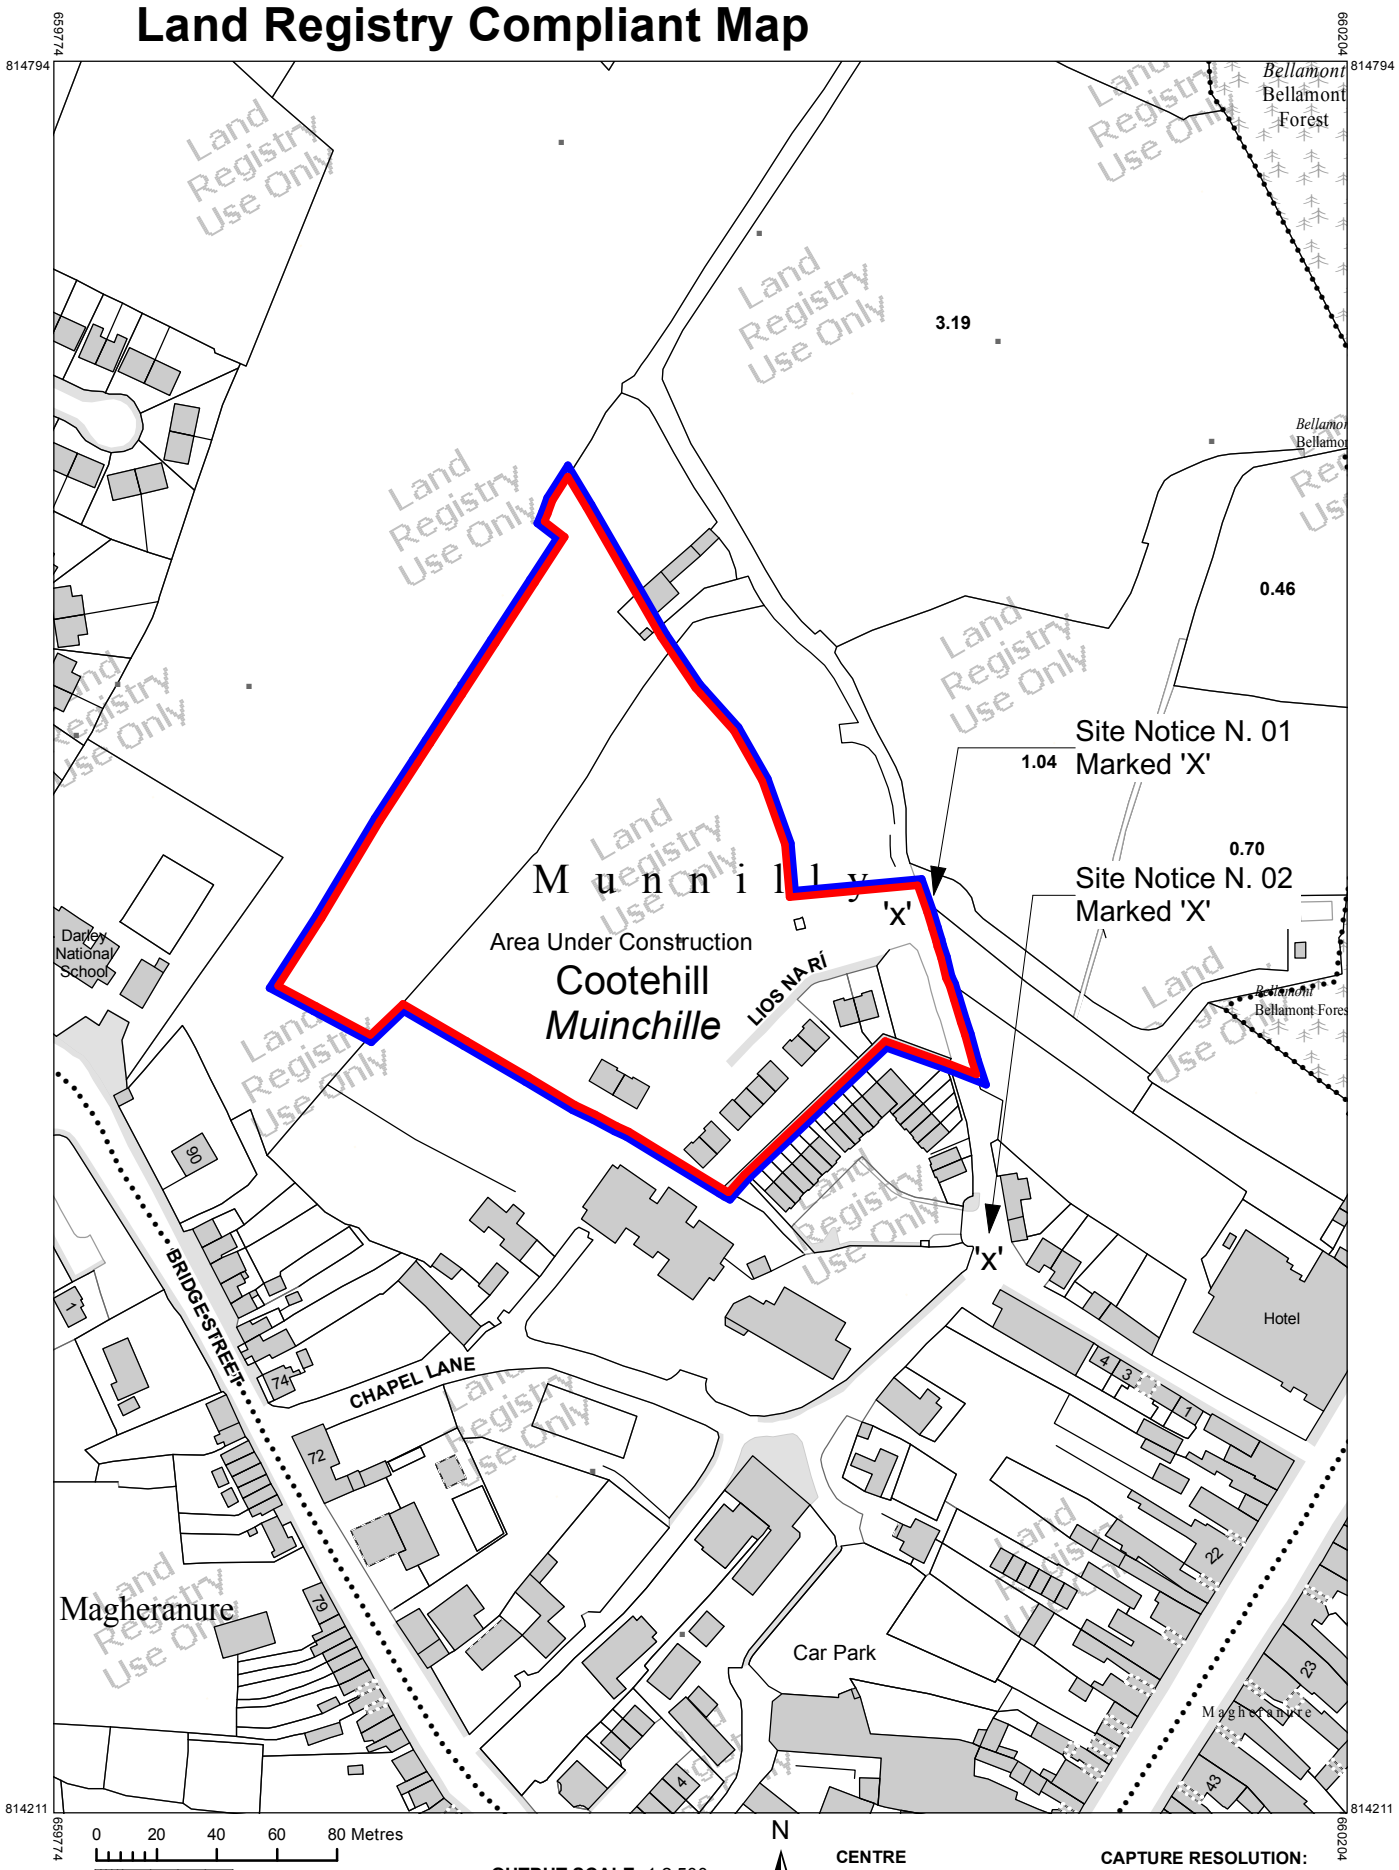

OUTPUT SCALE: 1:2,500

N

CENTRE COORDINATES:
ITM 659989,814503

CAPTURE RESOLUTION:
The map objects are only accurate to the resolution at which they were captured.
Output scale is not indicative of data capture scale.
Further information is available at:
http://www.osi.ie; search 'Capture Resolution'
LEGEND:
http://www.osi.ie; search 'Large Scale Legend'

PUBLISHED: 28/11/2022

ORDER NO.: 50304915_1

MAP SERIES: / **MAP SHEETS:**
1:2,500 1485-B
1:2,500 1485-D
1:2,500 1486-A
1:2,500 1486-C

COMPILED AND PUBLISHED BY:
Ordnance Survey Ireland,
Phoenix Park,
Dublin 8,
Ireland.

All rights reserved.
No part of this publication may be copied, reproduced or transmitted in any form or by any means without the prior written permission of the copyright owners.

Unauthorised reproduction infringes Ordnance Survey Ireland and Government of Ireland copyright.

The representation on this map of a road, track or footpath is not evidence of the existence of a right of way.

Ordnance Survey maps never show legal property boundaries, nor do they show ownership of physical features.

© Suirbhéireacht Ordanáis Éireann, 2022
© Ordnance Survey Ireland, 2022
www.osi.ie/copyright

Ordnance Survey Ireland
Suirbhéireacht Ordanáis Éireann.
www.osi.ie.

Site Location Map 1:2500

Site:
Area: 24,574m²
Site Boundary
Area: 2.45 Hectares / 6.072 Acres
Landholdings
X,Y Coordinates 659986, 814514
OSI Licence No.: AR 0031625

N

Comhairle Contae an Chabháin
Cavan County Council

Rev	Issue Date	Description	Approved by

Purpose of Issue

Planning Drawing Only

Wynne Gormley Gilsenan Architects & Surveyors Ltd.

© WGG ARCHITECTS & SURVEYORS LTD
COPYRIGHT RESERVED

JOB DETAILS

Proposed Housing Development @ Lios Na Ri, Cootehill, Co. Cavan for Cavan Council County

Scale @ A3	Dwg.no	Amend.
1:2500, 1:1	Pl 21-106-101	
Date: 12/06/2025	Description: Site Location Map	
Drawn by: P Brady / C Reboli		
Checked by: M. Gormley		

21, Church View, Cavan
T +353 49 43 61096
F +353 49 43 62907
E info@wggarchitects.ie
W www.wggarchitects.ie

THE ROYAL INSTITUTE OF THE ARCHITECTS OF IRELAND · FOUNDED 1839 ·

Y:\A-2021\21-106 Lois Na Ri, Cootehill - Cavan County Council\2.0 Planning\2.1 Planning Documents & Drawings\Drawings\Site\Archicad\21-106 Proposed Site Layout.pln