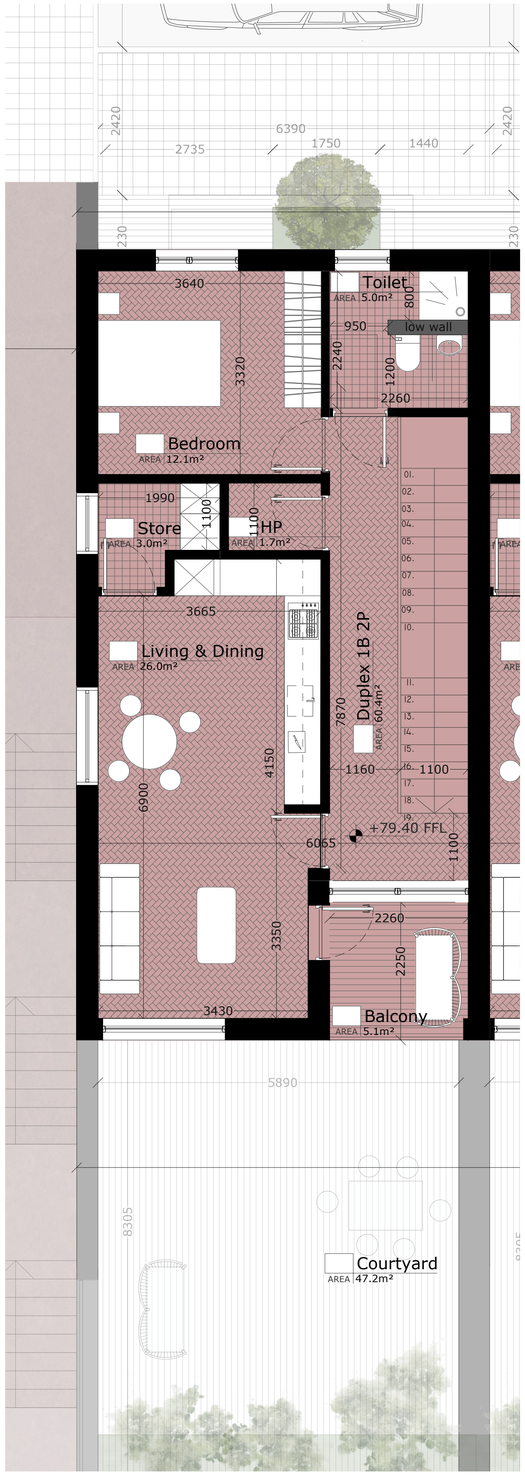

1. Side unit type

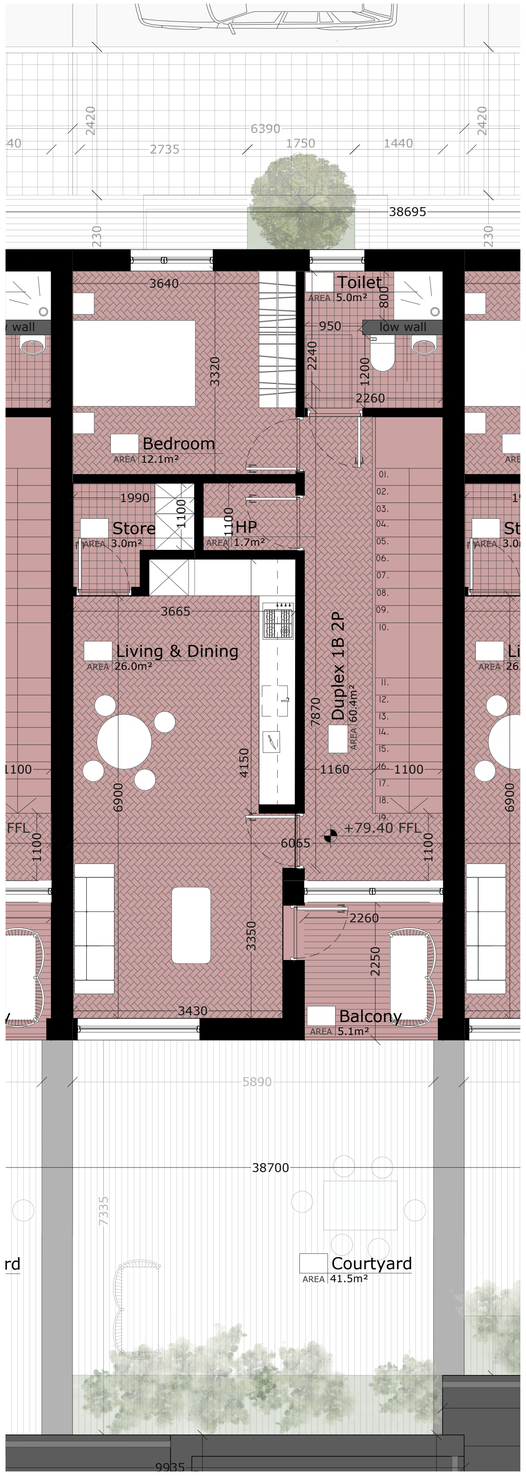

2. Mid unit type

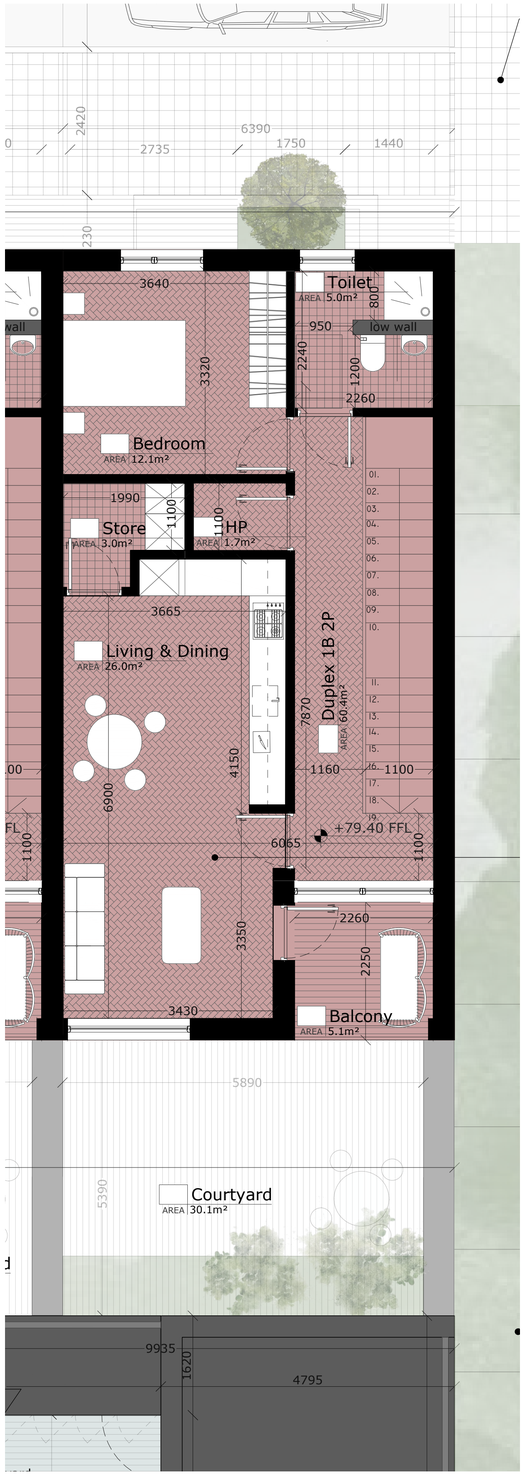

3. Side unit type

TYPOLOGIES

- Unit 1A, 2A, 3A, 4A - One Bed - Two Person Apartment
- Unit 5A, 6A, 7A, 8A - Two Bed - Three Person Apartment
- Unit 1B, 2B, 3B, 4B, 5B, 6B - One Bed - Two Person Apartment
- Unit 7B, 8B, 9B, 10B, 11B, 12B - Two Bed - Three Person Duplex

BLOCK A				
Unit No.	Location	Unit Type	Orientation	Area (GIA)
Unit 1A	First Floor	One Bed - Two Person Apartment	Dual Aspect	50.7 m^2
Unit 2A	First Floor	One Bed - Two Person Apartment	Dual Aspect	50.7 m^2
Unit 3A	First Floor	One Bed - Two Person Apartment	Dual Aspect	50.7 m^2
Unit 4A	First Floor	One Bed - Two Person Apartment	Dual Aspect	50.7 m^2
Unit 5A	Ground Floor	Two Bed - Three Person Apartment	Dual Aspect	77.6 m^2
Unit 6A	Ground Floor	Two Bed - Three Person Apartment	Dual Aspect	77.6 m^2
Unit 7A	Ground Floor	Two Bed - Three Person Apartment	Dual Aspect	77.6 m^2
Unit 8A	Ground Floor	Two Bed - Three Person Apartment	Dual Aspect	77.6 m^2

BLOCK B				
Unit No.	Location	Unit Type	Orientation	Area (GIA)
Unit 1B	Ground Floor & First Floor	One Bed - Two Person Duplex	Dual Aspect	60.4 m^2
Unit 2B	Ground Floor & First Floor	One Bed - Two Person Duplex	Dual Aspect	60.4 m^2
Unit 3B	Ground Floor & First Floor	One Bed - Two Person Duplex	Dual Aspect	60.4 m^2
Unit 4B	Ground Floor & First Floor	One Bed - Two Person Duplex	Dual Aspect	60.4 m^2
Unit 5B	Ground Floor & First Floor	One Bed - Two Person Duplex	Dual Aspect	60.4 m^2
Unit 6B	Ground Floor & First Floor	One Bed - Two Person Duplex	Dual Aspect	60.4 m^2
Unit 7B	Lower Ground & Ground Floor	Two Bed - Three Person Duplex	Dual Aspect	81.9 m^2
Unit 8B	Lower Ground & Ground Floor	Two Bed - Three Person Duplex	Dual Aspect	81.9 m^2
Unit 9B	Lower Ground & Ground Floor	Two Bed - Three Person Duplex	Dual Aspect	81.9 m^2
Unit 10B	Lower Ground & Ground Floor	Two Bed - Three Person Duplex	Dual Aspect	81.9 m^2
Unit 11B	Lower Ground & Ground Floor	Two Bed - Three Person Duplex	Dual Aspect	81.9 m^2
Unit 12B	Lower Ground & Ground Floor	Two Bed - Three Person Duplex	Dual Aspect	81.9 m^2
			Grand total	1367.0 m^2

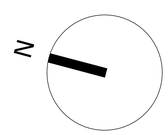

1Bed - 2P unit

BLOCK B First Floor

craftstudio architecture
Old Train Station, North Road,
Monaghan, H18 YK54
T +353 (0) 47 71568
E info@craftstudio.ie
W www.craftstudio.ie

Client: Cavan County Council	Project: Social Housing Development	Scale: 1:100	Revision: -
		Project Stage: PLANNING	
Address: St.Brigid's Terrace Co.Cavan	Drawing Title: Proposed GA Plan-Block B Level 79.4	Date: January 2025	
		File Name: 106 P 24-32	